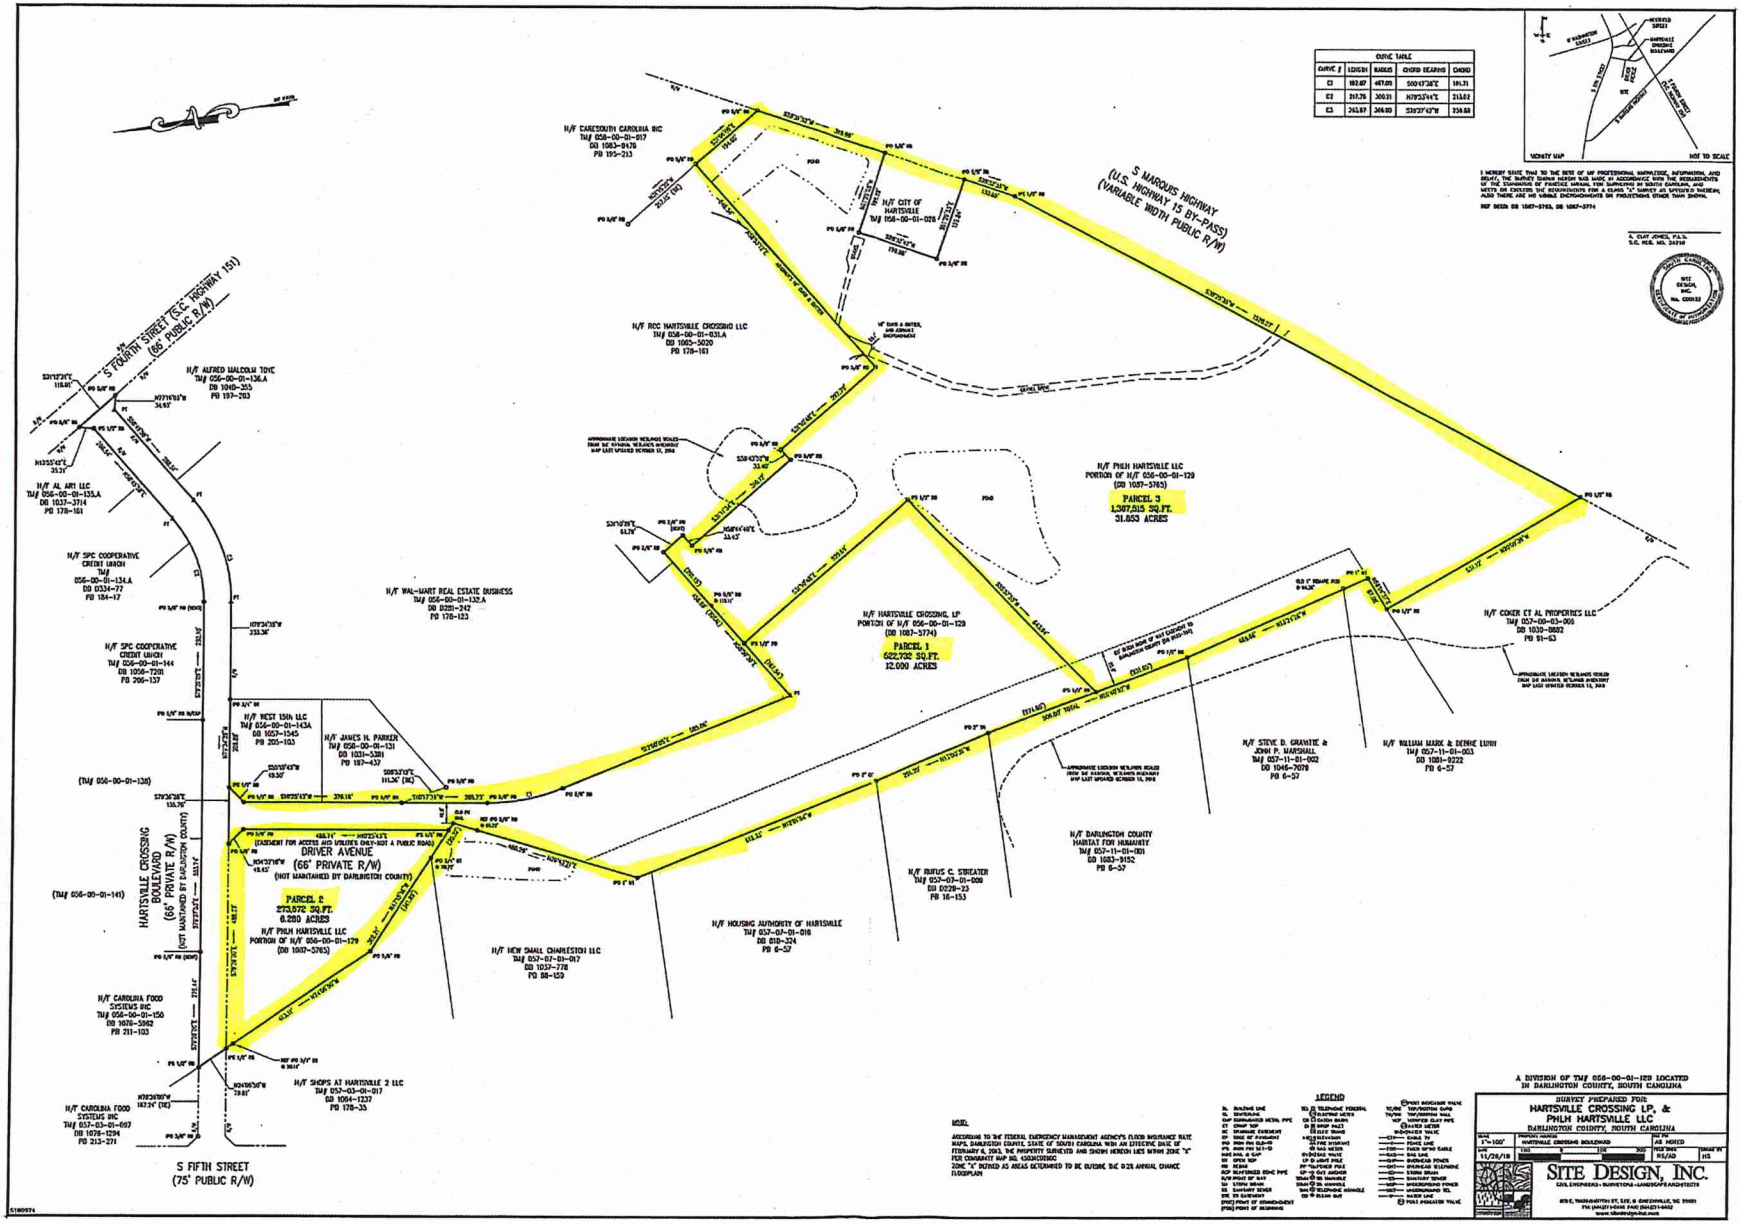
S MARQUIS HIGHWAY
(U.S. HIGHWAY 15 BY-PASS)
(VARIABLE WIDTH PUBLIC R/W)
S FOURTH STREET (S.C. HIGHWAY 151)
(66' PUBLIC R/W)
HARTSVILLE CROSSING BOULEVARD
(66' PRIVATE R/W)
(NOT MAINTAINED BY DARLINGTON COUNTY)
DRIVER AVENUE
(66' PRIVATE R/W)
(NOT MAINTAINED BY DARLINGTON COUNTY)
PARCEL 1
522,732 SQ.FT.
12.000 ACRES
PARCEL 2
273,572 SQ.FT.
6.280 ACRES
PARCEL 3
1,387,515 SQ.FT.
31.853 ACRES
S FIFTH STREET
(75' PUBLIC R/W)
LEGEND
A DIVISION OF TM# 056-00-01-129 LOCATED IN DARLINGTON COUNTY, SOUTH CAROLINA
SURVEY PREPARED FOR
HARTSVILLE CROSSING LP, &
PHLH HARTSVILLE LLC
DARLINGTON COUNTY, SOUTH CAROLINA
SITE DESIGN, INC.